FIGURE 2

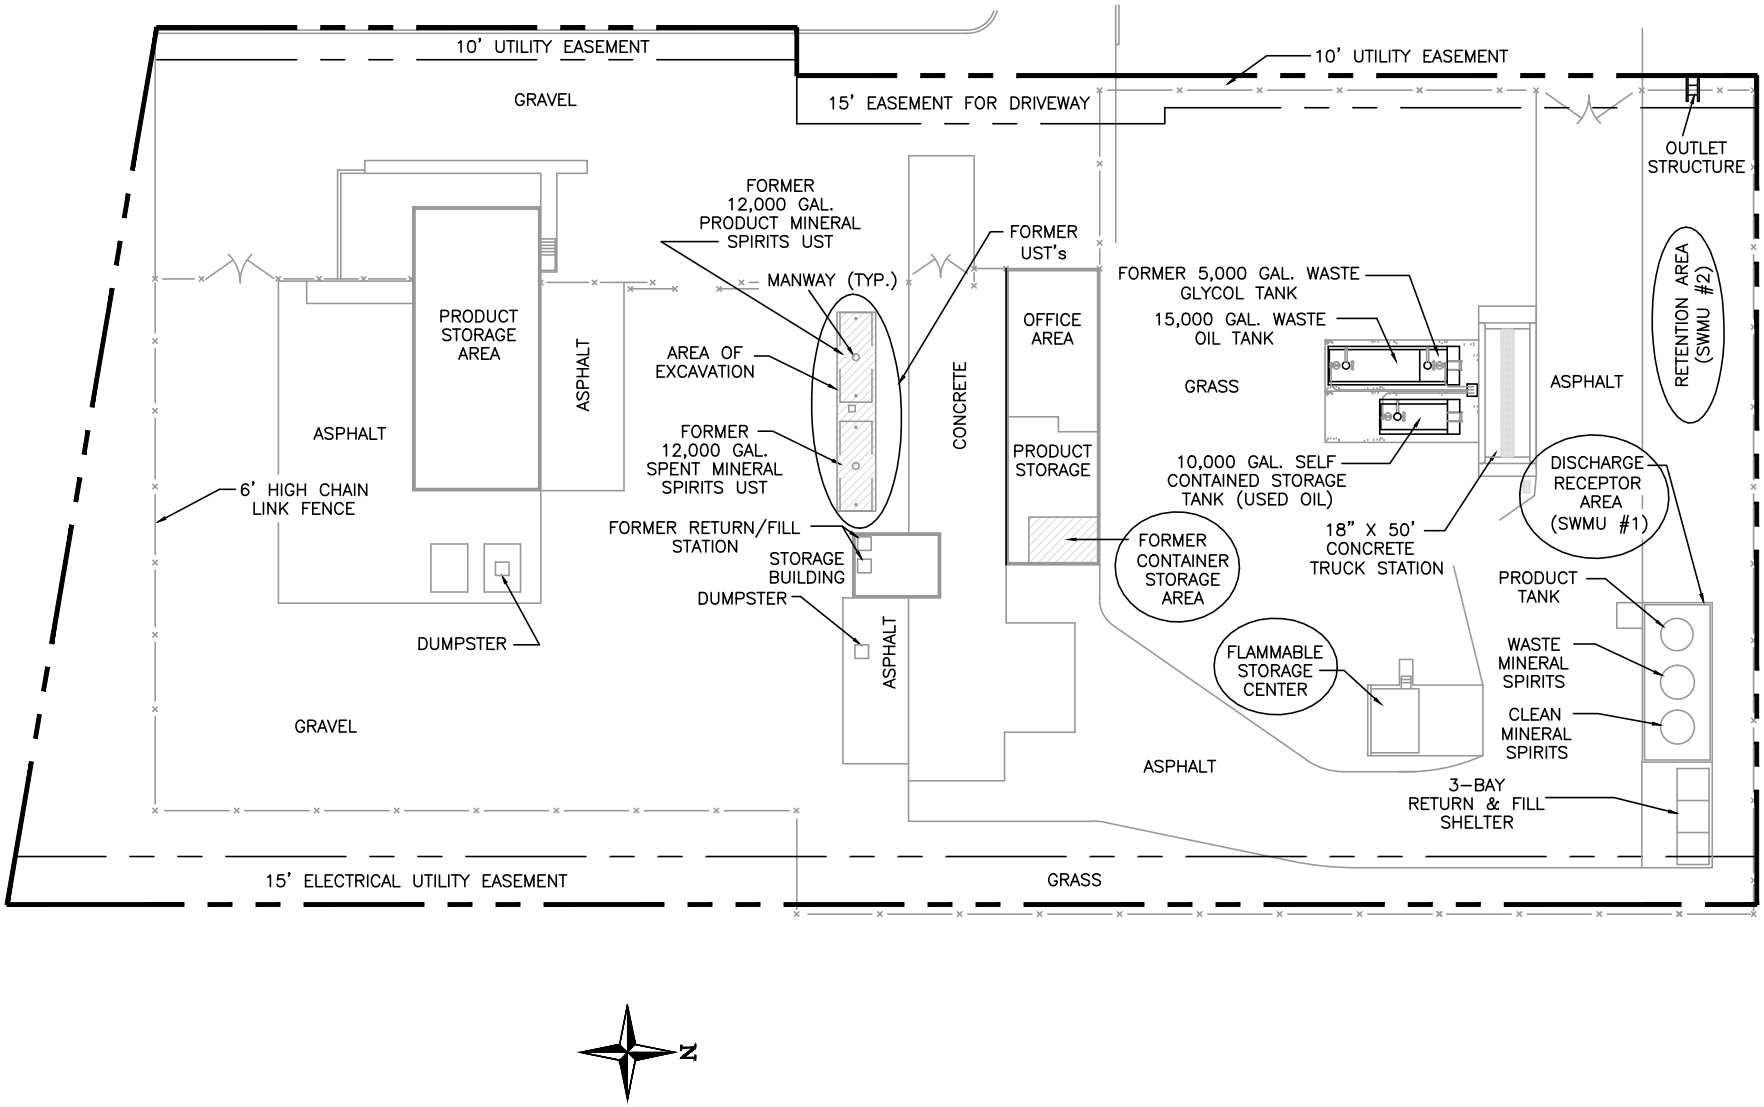
10' UTILITY EASEMENT
GRAVEL
15' EASEMENT FOR DRIVEWAY
10' UTILITY EASEMENT
OUTLET STRUCTURE
FORMER 12,000 GAL. PRODUCT MINERAL SPIRITS UST
FORMER UST's
MANWAY (TYP.)
PRODUCT STORAGE AREA
ASPHALT
AREA OF EXCAVATION
FORMER 12,000 GAL. SPENT MINERAL SPIRITS UST
CONCRETE
OFFICE AREA
PRODUCT STORAGE
FORMER 5,000 GAL. WASTE GLYCOL TANK
15,000 GAL. WASTE OIL TANK
GRASS
ASPHALT
RETENTION AREA (SWMU #2)
10,000 GAL. SELF CONTAINED STORAGE TANK (USED OIL)
DISCHARGE RECEPTOR AREA (SWMU #1)
6' HIGH CHAIN LINK FENCE
FORMER RETURN/FILL STATION
STORAGE BUILDING
DUMPSTER
FORMER CONTAINER STORAGE AREA
18" X 50' CONCRETE TRUCK STATION
PRODUCT TANK
DUMPSTER
FLAMMABLE STORAGE CENTER
WASTE MINERAL SPIRITS
CLEAN MINERAL SPIRITS
GRAVEL
ASPHALT
3-BAY RETURN & FILL SHELTER
15' ELECTRICAL UTILITY EASEMENT
GRASS
N