Form OGC - 3

MISSOURI OIL AND GAS COUNCIL

APPLICATION FOR PERMIT TO DRILL, DEEPEN OR PLUG BACK

APPLICATION TO DRILL ☐ DEEPEN ☐ PLUG BACK ☐

NAME OF COMPANY OR OPERATOR L & B Leasing, Inc. DATE 12/8/80

P. O. Box 153 (Address) Hutchinson (City) Kansas (State)

DESCRIPTION OF WELL AND LEASE

Name of lease	Well number	Elevation (ground)
Miller	#1	802.7

WELL LOCATION (give footage from section lines)
1989.18 from (N) (S) sec. line 658.52 ft. from (E) (W) sec. line

WELL LOCATION Section 23 Township 38N Range 31W County Bates

Nearest distance from proposed location to property or lease line: 658.52 feet

Distance from proposed location to nearest drilling, completed or applied — for well on the same lease: 0 feet

Proposed depth:	Rotary or Cable tools	Approx. date work will start
5,000 ft.	Rotary	Dec. 19, 1980

Number of acres in lease: 160 Acres

Number of wells on lease, including this well, completed in or drilling to this reservoir: 1

Number of abandoned wells on lease: 1

If lease, purchased with one or more wells drilled, from whom purchased: Name NA Address

No. of Wells: producing ___ inactive ___ abandoned 1

Status of Bond

Single Well ☐ Amt. ___ Blanket Bond ☒ Amt. 40,000 ☐ ON FILE ☐ ATTACHED

Remarks: (If this is an application to deepen or plug back, briefly describe work to be done, giving present producing zone and expected new producing zone) use back of form if needed.

Proposed casing program:

amt.	size	wt./ft.	cem.
125'	85/8"	22#	100 sx (100% excess)

Approved casing — To be filled in by State Geologist

amt.	size	wt./ft.	cem.

I, the undersigned, state that I am the Sr, Geologist of the L & B Leasing, Inc. (company), and that I am authorized by said company to make this report; and that this report was prepared under my supervision and direction and that the facts stated therein are true, correct and complete to the best of my knowledge.

Signature [signature]

Permit Number: 20002

Approval Date: 12-10-80

Approved By: Wallace Birkhead

Note: This Permit not transferable to any other person or to any other location.

Remit two copies to: Missouri Oil and Gas Council P.O. Box 250 Rolla, Mo. 65401

One will be returned for driller's signature

☒ SAMPLES REQUIRED

☐ SAMPLES NOT REQUIRED

WATER SAMPLES REQUIRED @

DEC 10 1980

MO OIL & GAS COUNCIL

Approval of this permit by the Oil and Gas Council does not constitute endorsement of the geologic merits of the proposed well nor endorsement of the qualifications of the permittee.

Form OGC—4

MISSOURI OIL AND GAS COUNCIL
WELL LOCATION PLAT

Owner: Miller

Lease Name: Miller **County:** Bates

1989 feet from N line and 658 feet from W line of Sec. 23, Twp. 38 N, Range 31W.
(N) - (S) (E) - (W)

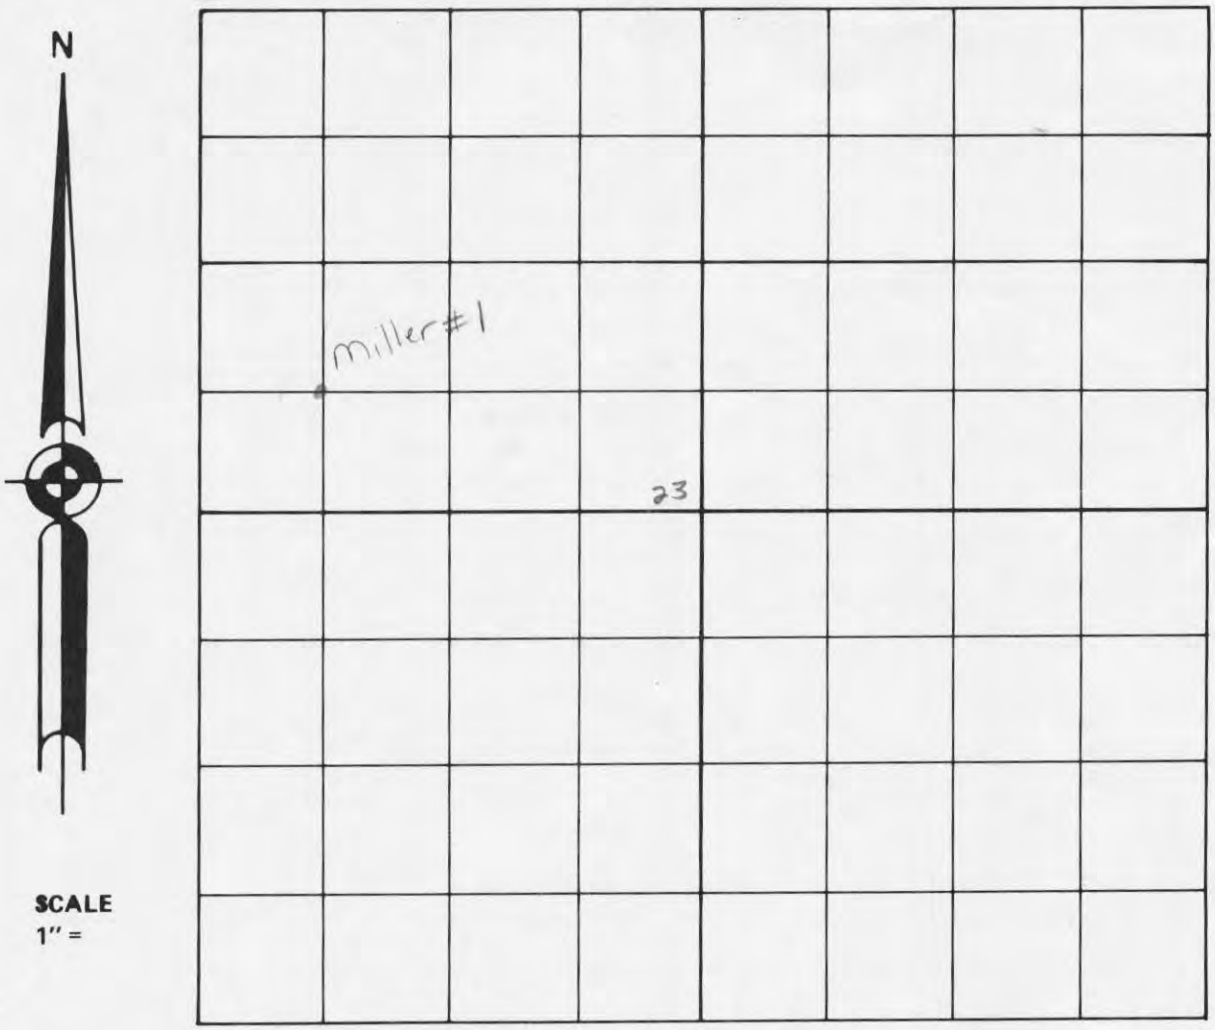

SCALE
1" =

REMARKS:

INSTRUCTIONS

On the above plat, show distance of the proposed well from the two nearest section lines, the nearest lease line, and from the nearest well on the same lease completed in or drilling to the same reservoir. Do not confuse survey lines with lease lines. See rule 10 CSR 50-2.030 for survey requirements.

This is to Certify that I have executed a survey to accurately locate oil and gas wells in accordance with 10 CSR 50-2.030 and that the results are correctly shown on the above plat.

DEC 10 1980
MO. OIL & GAS COUNCIL
(SEAL)

Remit two copies to: Missouri Oil and Gas Council
P.O. Box 250, Rolla, Mo. 65401

One will be returned.

Registered Land Surveyor

Number

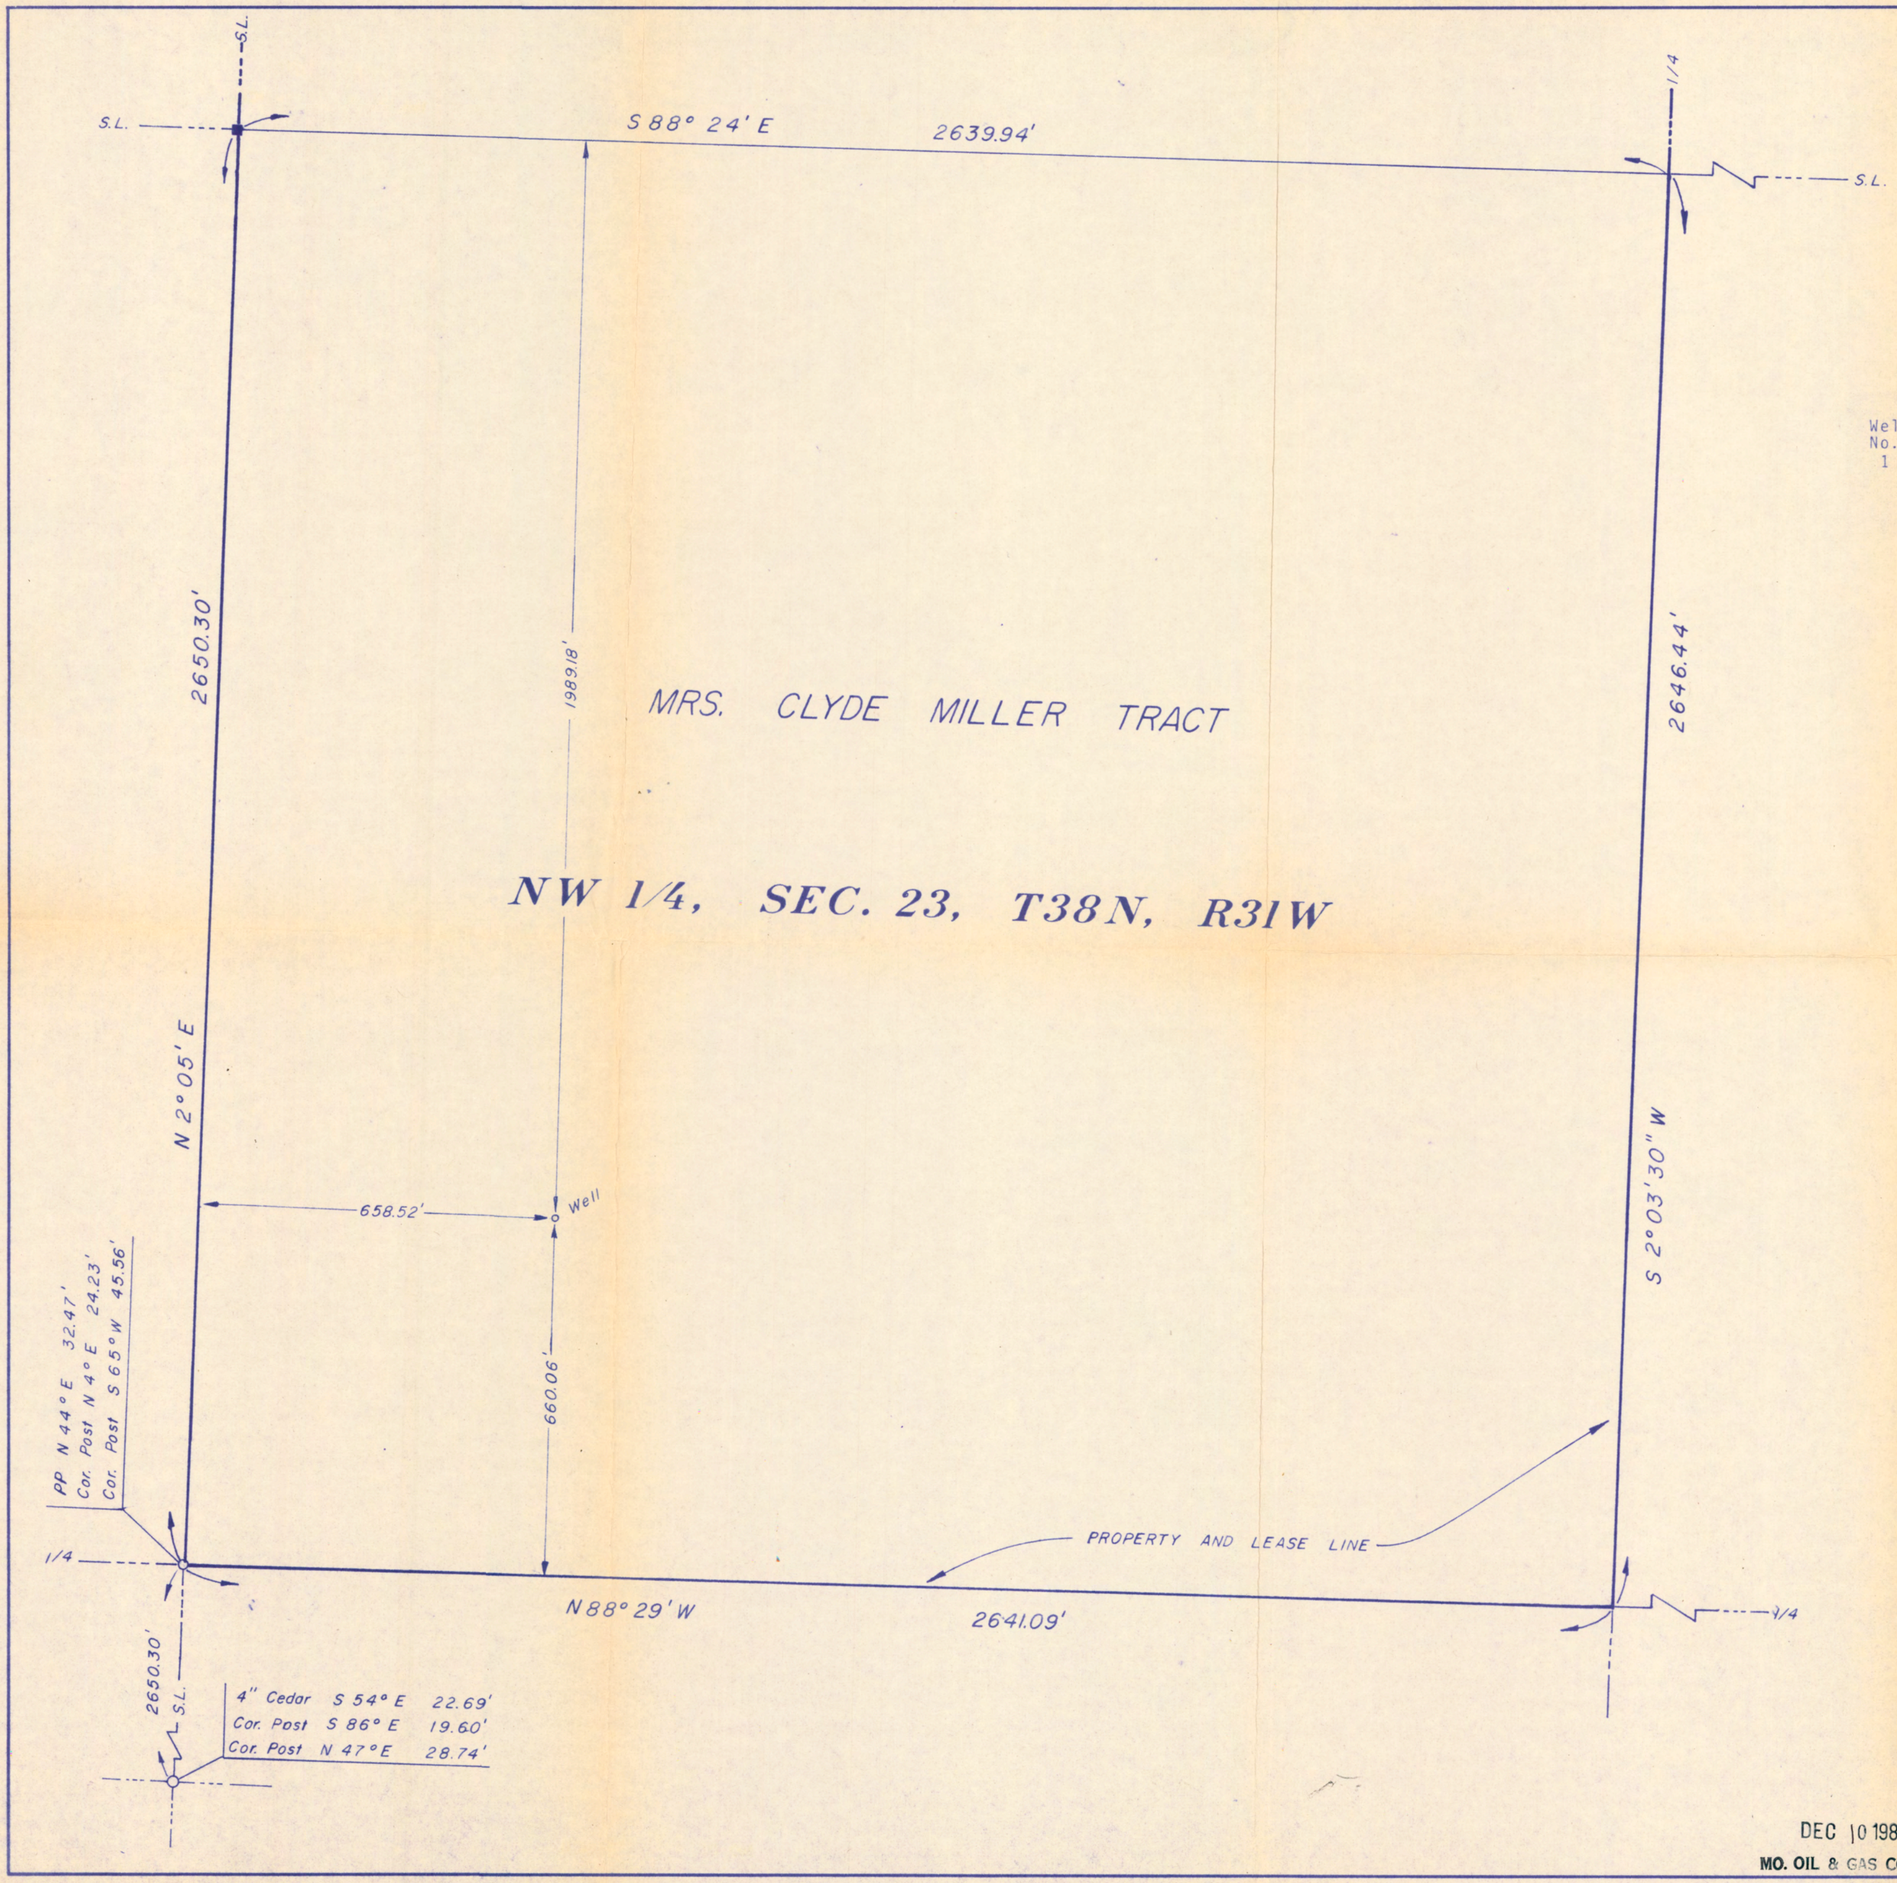

DEC 10 1980
MO. OIL & GAS COUNCIL

o denotes Wells Staked
O Iron Pins Set
■ Fence Corner

LOCATION OF WELL

Well No. 1

Elevation 802.7
1989.18' North to North line of Section.
658.52' West to West line of Section and nearest lease line.

MISSOURI No. LS-1374 CHARLES M. HENRY REGISTERED LAND SURVEYOR

I, CHARLES M. HENRY, Missouri Registered Land Surveyor No. 1374, hereby certify that the survey shown hereon was made by me or under my direction and that said survey is true and complete as shown.

Date: December 4, 1980 Signed: Charles M. Henry

R. L. ELGIN & ASSOCIATES
ENGINEERS & SURVEYORS
ROLLA & NEVADA, MISSOURI

REVISIONS		
NO.	DATE	BY
1		
2		
3		
4		

Wells Staked in NW 1/4, Sec. 23, T38N, R31W
Bates County, Missouri

FOR L & B LEASING Co.
P.O. Box 153
Hutchinson, Kansas 67501

DRAWN BY	SCALE	DRAWING NO.
B. R. G.	1" = 200'	N-658
CHK'D C. M. H.	DATE Dec. 4, 1980	

DEC 10 1980
MO. OIL & GAS COUNCIL