MISSOURI OIL AND GAS COUNCIL

Form OGC - 3

APPLICATION FOR PERMIT TO DRILL, DEEPEN OR PLUG BACK

APPLICATION TO DRILL ☐ DEEPEN ☐ PLUG BACK ☐

NAME OF COMPANY OR OPERATOR L & B Leasing, Inc. DATE Dec. 10, 1980

P.O. Box 153 (Address) Hutchinson (City) Kansas 67501 (State)

DESCRIPTION OF WELL AND LEASE

Name of lease	Well number	Elevation (ground)
Eastland, Muddy Creek	#1	809.2

WELL LOCATION (give footage from section lines)

1978 ft. from (N) (S) sec. line 661 ft. from (E) (W) sec. line

WELL LOCATION: Section 24 Township 38N Range 32W

County: Bates

Nearest distance from proposed location to property or lease line: 659 feet

Distance from proposed location to nearest drilling, completed or applied – for well on the same lease: --- feet

Proposed depth:	Rotary or Cable tools	Approx. date work will start
1250	Rotary	Jan 1, 1981

Number of acres in lease: 160

Number of wells on lease, including this well, completed in or drilling to this reservoir: _____

Number of abandoned wells on lease: _____

If lease, purchased with one or more wells drilled, from whom purchased: Name _____ Address _____

No. of Wells: producing _____ inactive _____ abandoned _____

Status of Bond

Single Well ☐ Amt. _____ Blanket Bond ☒ Amt. 40,000

☒ ON FILE ☐ ATTACHED

Remarks: (If this is an application to deepen or plug back, briefly describe work to be done, giving present producing zone and expected new producing zone) use back of form if needed.

Proposed casing program:

amt.	size	wt./ft.	cem.
125'	8-5/8		100 sx

Approved casing – To be filled in by State Geologist

amt.	size	wt./ft.	cem.

I, the undersigned, state that I am the Sr. Geologist of the L & B Leasing, Inc. (company), and that I am authorized by said company to make this report; and that this report was prepared under my supervision and direction and that the facts stated therein are true, correct and complete to the best of my knowledge.

Signature M Davis

Permit Number 20005

Approval Date 12/22/80

Approved By W. R. Hause Jr.

Note: This Permit not transferable to any other person or to any other location.

Remit two copies to: Missouri Oil and Gas Council P.O. Box 250 Rolla, Mo. 65401
One will be returned for driller's signature

☒ SAMPLES REQUIRED

☐ SAMPLES NOT REQUIRED

DEC 15 1980 MO. OIL & GAS COUNCIL

WATER SAMPLES REQUIRED @

DEC 22 1980 MO. OIL & GAS COUNCIL

Approval of this permit by the Oil and Gas Council does not constitute endorsement of the geologic merits of the proposed well nor endorsement of the qualifications of the permittee.

MISSOURI OIL AND GAS COUNCIL
WELL LOCATION PLAT

Form OGC—4

Owner: Eastland

Lease Name: Muddy Creek **County:** Bates

1978 feet from N (N) - (S) line and 661 feet from E (E) - (W) line of Sec. 24, Twp. 38 N, Range 32W.

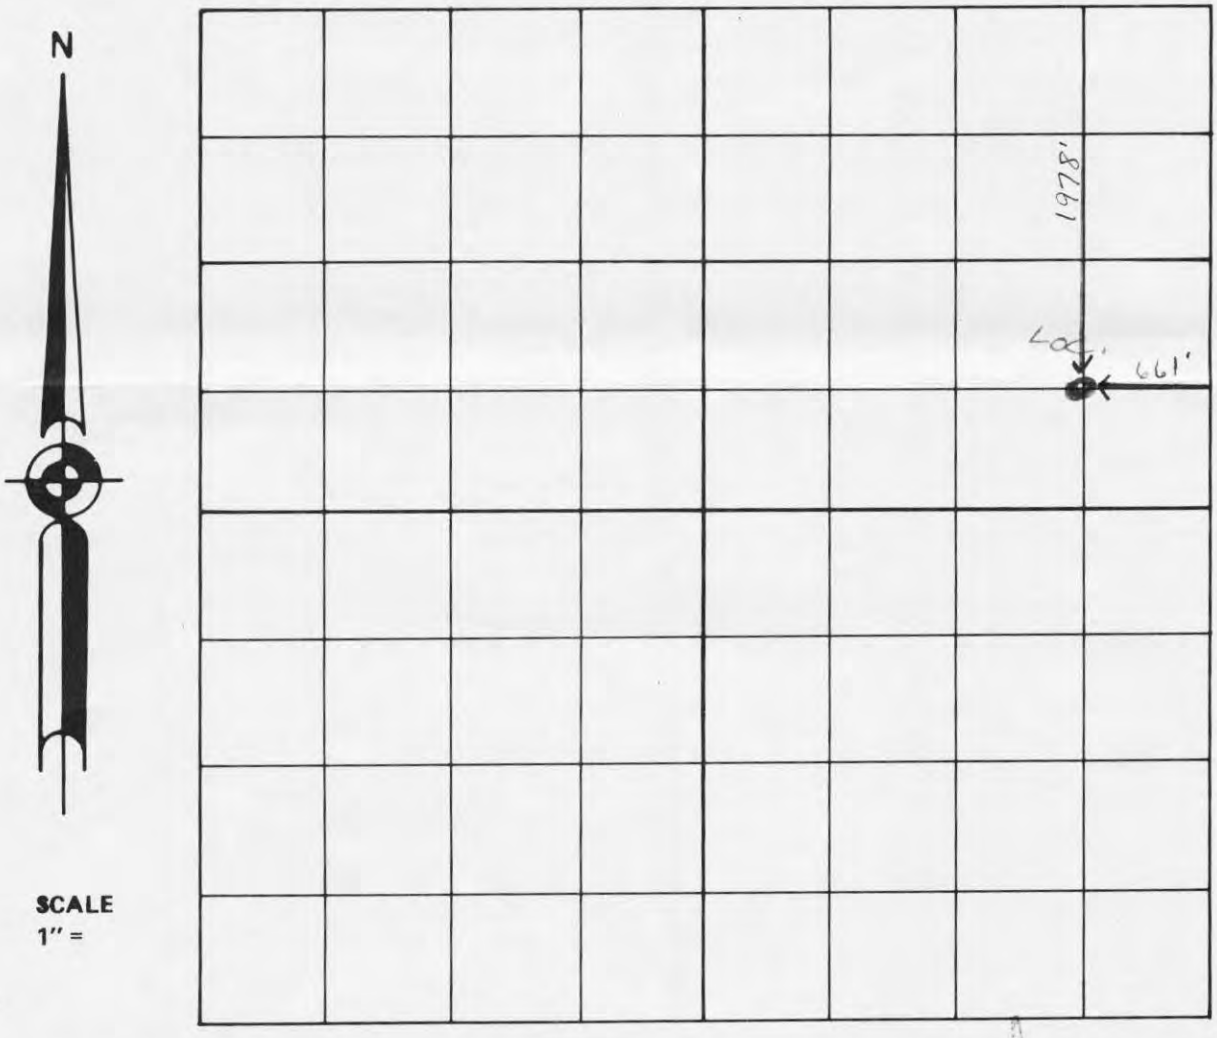

SCALE
1" =

REMARKS:

DEC 22 1980
MO. OIL & GAS COUNCIL

DEC 15 1980
MO. OIL & GAS COUNCIL

INSTRUCTIONS

On the above plat, show distance of the proposed well from the two nearest section lines, the nearest lease line, and from the nearest well on the same lease completed in or drilling to the same reservoir. Do not confuse survey lines with lease lines. See rule 10 CSR 50-2.030 for survey requirements.

This is to Certify that I have executed a survey to accurately locate oil and gas wells in accordance with 10 CSR 50-2.030 and that the results are correctly shown on the above plat.

(SEAL)

Remit two copies to: Missouri Oil and Gas Council
P.O. Box 250, Rolla, Mo. 65401
One will be returned.

Registered Land Surveyor

Number

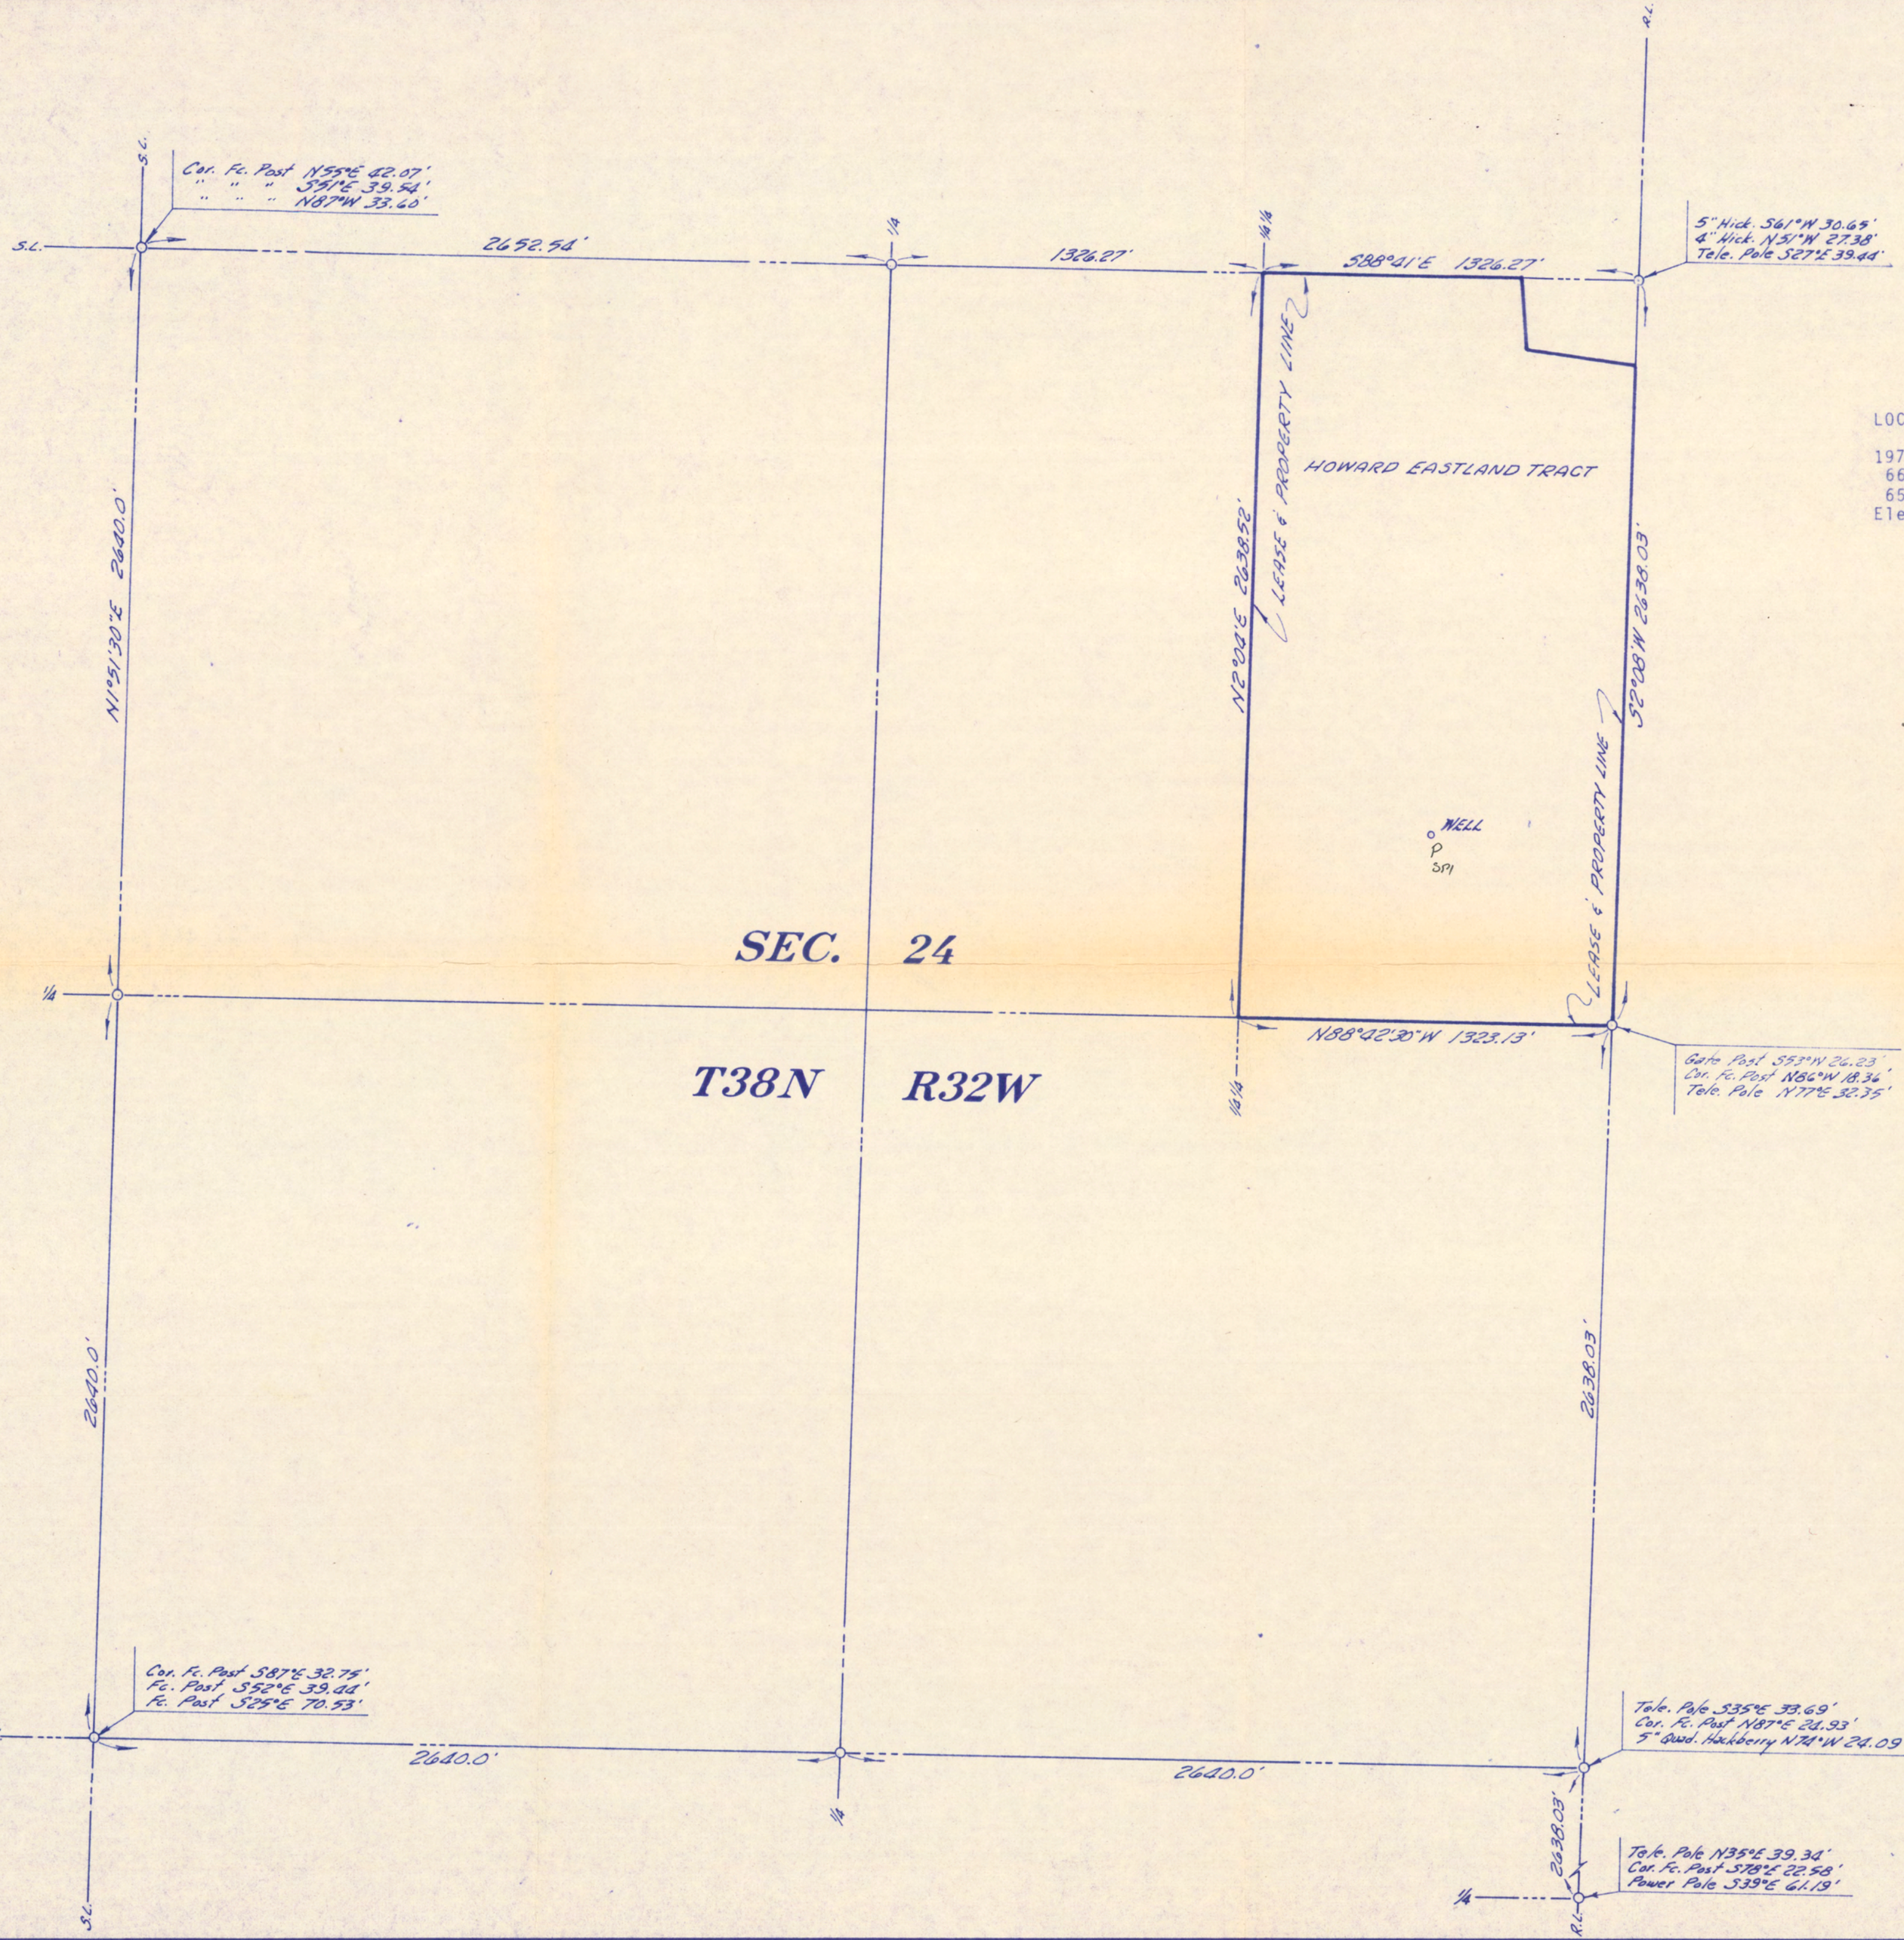

o denotes Iron Pins Set
o " Wells Staked

LOCATION OF WELL STAKED IN SEC. 24, T38M, R32W

1978.52' North to North line of Section.
661.89' East to East line of Section.
659.61' South to nearest lease line.
Elevation = 809.2

P= Permitted
SP1 - Samples requested

DEC 22 1980
MO. OIL & GAS COUNCIL

MISSOURI
No. LS-1374
CHARLES M. HENRY
REGISTERED
LAND SURVEYOR

I, CHARLES M. HENRY, Missouri Registered Land Surveyor No. 1374, hereby certify that the survey shown hereon was made by me or under my direction and that said survey is true and complete as shown.

Date: December 10, 1980 Signed: Charles M. Henry

R. L. ELGIN & ASSOCIATES
ENGINEERS & SURVEYORS
ROLLA & NEVADA, MISSOURI

REVISIONS		
NO.	DATE	BY
1		
2		
3		
4		
5		

Well Staked in Sec. 24, T38N, R32W, Bates County, Missouri

FOR L & B Leasing
Box 153
Hutchinson, Kansas 67501

DRAWN BY C.M.H. | SCALE 1" = 400' | DRAWING NO. N-651
CHK'D | DATE 12/10/80